


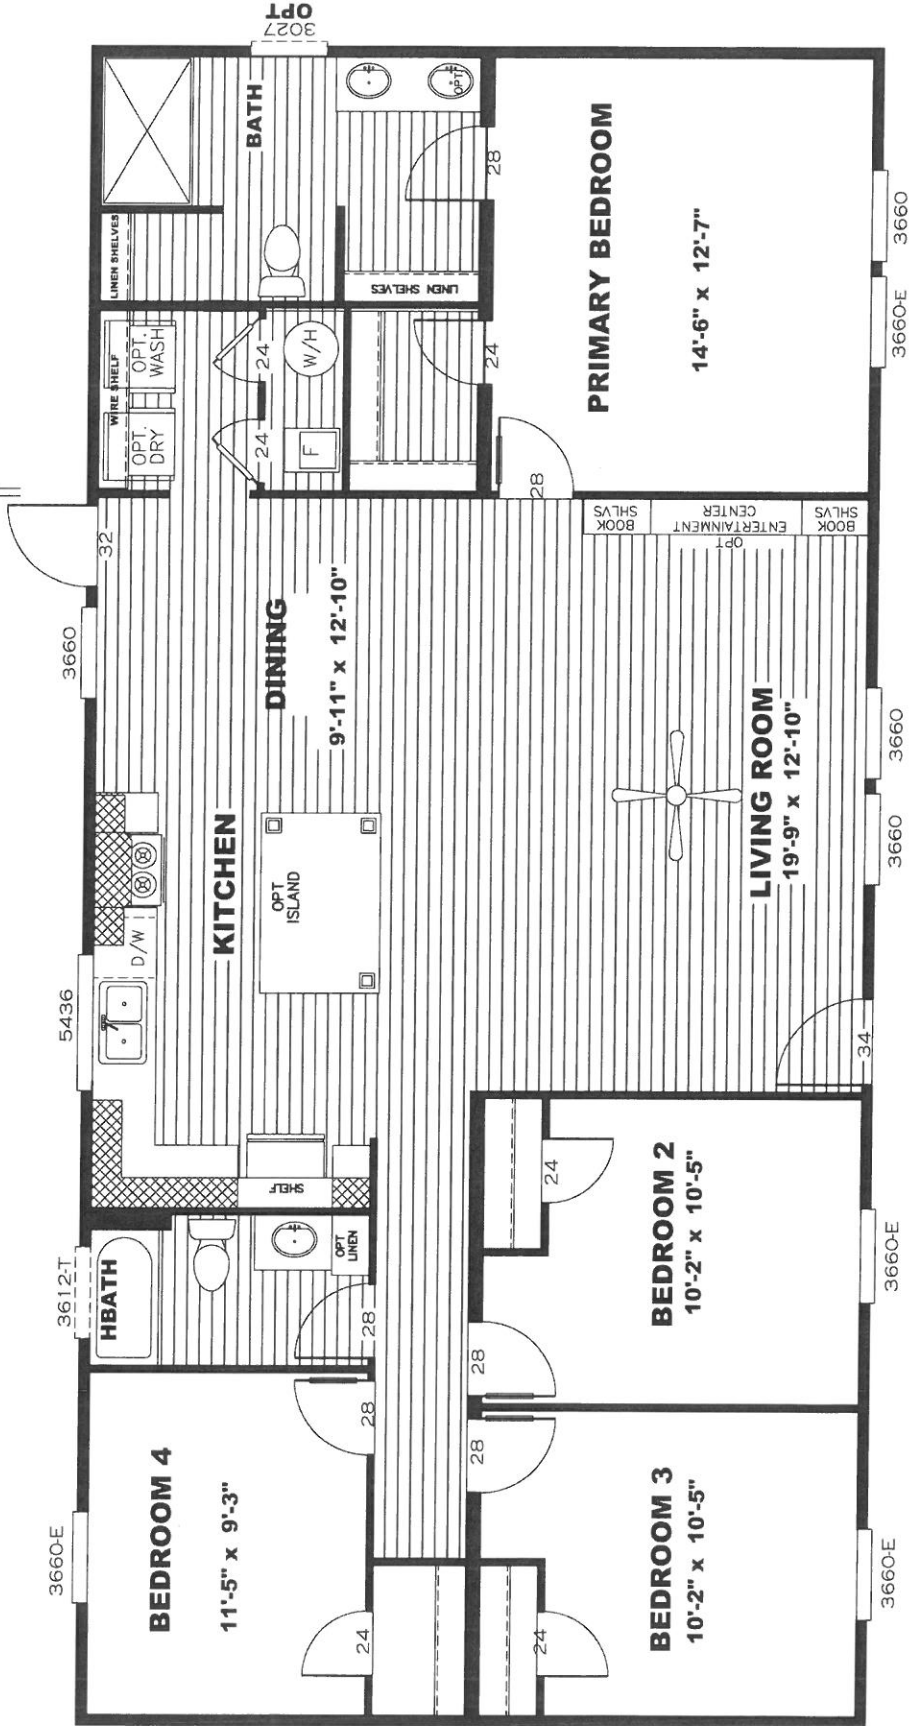


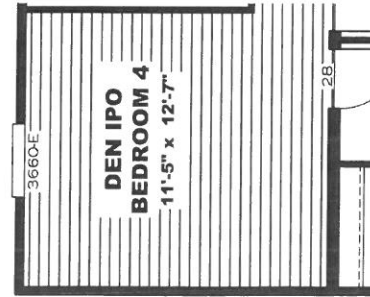


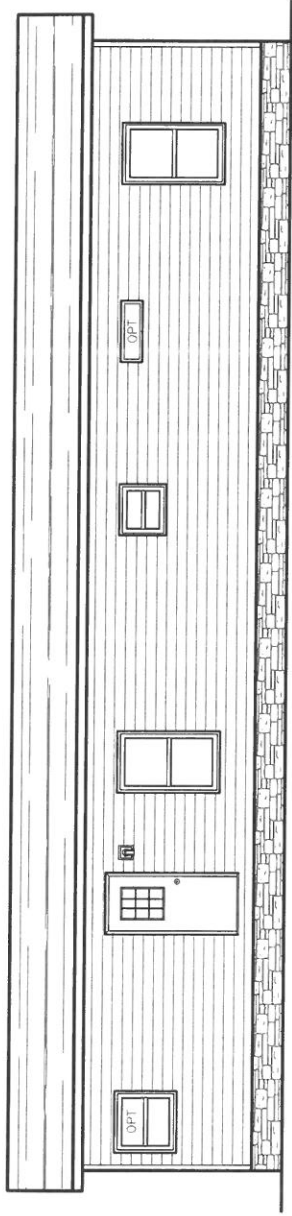

REAR ELEVATION

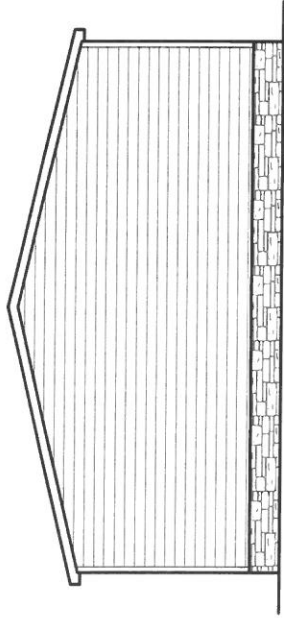


LEFT ELEVATION

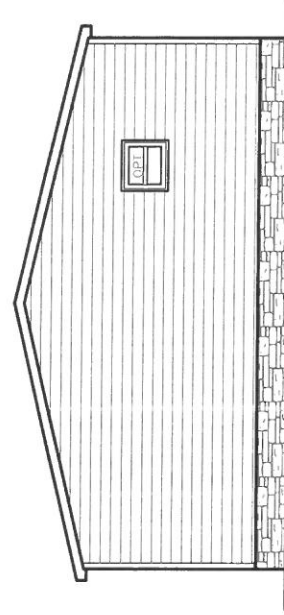

RIGHT ELEVATION

27'-4 1/8"

18'-0"

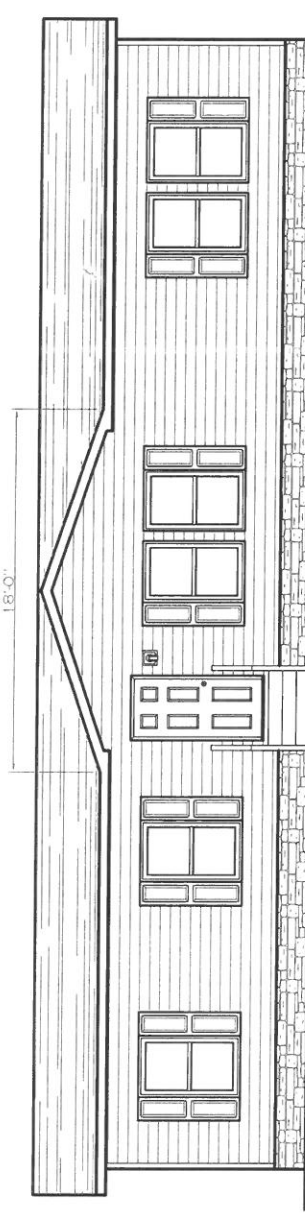

FRONT ELEVATION

1475 SQ.FT. (STD PLAN "CONDITIONED")
SQ.FT. (W/OPT. PORCH/RECESS "CONDITIONED")

CMH MANUFACTURING	Model #: S1128564A		Drawings #
	Size: 42x71	Power: 10A	30M142
Product Designer: JDC		20 x 56 Solution	

ELEVATION

20 10 1000 1000

DEWALL OPENING PIER LOAD		REQUIRED PIER LOAD (LBS)				
28' BOX WIDTH		3	4	5	6	8
		1175	1330	1485	1640	1950

OR 30 lb & 40 lb ROOF LOAD REFER TO TABLES 7b & 7c IN THE INSTALLATION MANUAL.

Column Pier #	Distance from Hitch	Pier Load (lbs)
1	15.083	4301
2	34.833	4301


Column Pier #	Distance from Hitch	Pier Load (lbs)
1	15.083	6654
2	34.833	6654

Column Pier #	Distance from Hitch	Pier Load (lbs)
1	15.083	8218
2	34.833	8218

Product Designer: BOWERS, J
Drawing #: 38m142
Model #: SLC28564A | 28' x 56' CRAZY EIGHTS
Scale: NTS
Sq. Ft.: 1475

M-PIER.

CMH

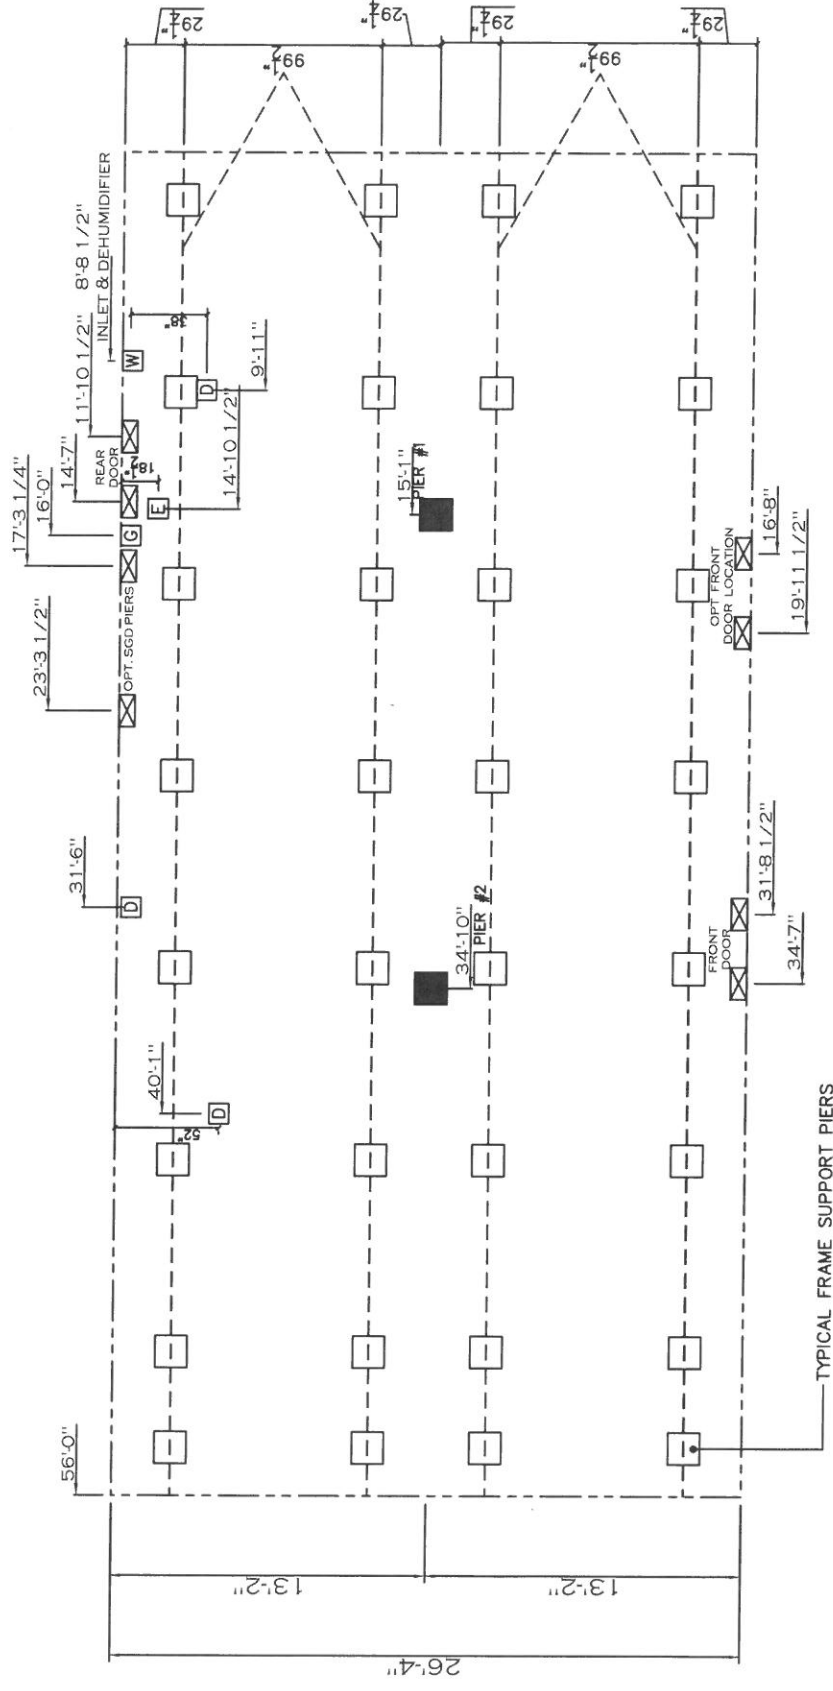


PIER LEGEND	
□	SUPPORT UNDER MATING OPENING
■	SUPPORT AT MATING COLUMN
□	SUPPORT UNDER MATING WALL
■	PIER PORCH/RECESSED ENTRY
□	PIER MAIN BEAM
■	PIER PERIMETER
●	TE-1/4" (4) SUPPORT (CITY PER. 10')

- GENERAL NOTES:
- PIER LOADS SHOWN ARE TO BE USED TO SIZE THE FOOTINGS BELOW THE MARIAGEWALL FOR COLUMN SUPPORT PIERS. REFER TO TABLES 6b AND 6c IN THE INSTALLATION MANUAL FOR LOAD ON FRAME PIER FOOTINGS FOR HOMES THAT DO NOT REQUIRE PERIMETER BLOCKING. REFER TO TABLES 7b AND 7c IN THE INSTALLATION MANUAL FOR LOAD ON FRAME PIER FOOTINGS THAT REQUIRE PERIMETER BLOCKING. REFER TO TABLES 10 AND 10a TO DETERMINE FOOTING SIZE FOR ALL PIERS.
 - REFER TO TABLE 9 FOR PIER CONFIGURATION AND MAXIMUM ALLOWABLE HEIGHTS. CROSS REFERENCE THE PIER HEIGHT WITH THE MAXIMUM ALLOWABLE FLOOR HEIGHT LISTED IN THE FRAME TIEDOWN CHARTS (TABLE 18, 19, AND 20). FLOOR WIDTH SHOWN IS FOR STANDARD PRODUCT ONLY. CONTACT THE MFG PLANT FOR SPECIFICATIONS OF OPTIONS ORDERED.
 - SERVICE DROP LOCATIONS IDENTIFIED ARE APPROXIMATE.
 - THE MAXIMUM SPACING FOR FRAME SUPPORT PIERS FOR 8" I-BEAMS IS 8 FEET, 10" & 12" I-BEAMS ARE 10 FEET.

CIRCUIT	CIRCUIT #	WIRE	BREAKER	CIRCUIT	CIRCUIT #	WIRE	BREAKER	CIRCUIT	CIRCUIT #	WIRE	BREAKER	CIRCUIT	CIRCUIT #	WIRE	BREAKER
LIGHT/RECP	1A, 1B, 1C, 3A, 3B, 14A	14-2	15-SP	WATER HEATER	4A, 5B	SEE NOTE #8	SEE NOTE #8	BATH/HTR	16A	12-2	20-SP	WIRE	12-2	20-SP	WIRE
KITCHEN DINING	2A, 2B	12-2	20-SP	RANGE	5B, 7A	SEE NOTE #8	SEE NOTE #8	OPT C/OSP	9B	SEE NOTE #8	SEE NOTE #8	OPT C/OSP	9B	SEE NOTE #8	SEE NOTE #8
WASHER	12A	12-2	20-SP	FURNACE	6A, 8A, 8B, 10A, B	SEE NOTE #8	SEE NOTE #8	OPT SPK/	11A, B	SEE NOTE #8	SEE NOTE #8	OPT SPK/	11A, B	SEE NOTE #8	SEE NOTE #8
DRYER	5A, 7B	12-2	20-SP	OPT D/WASH	9A	SEE NOTE #8	SEE NOTE #8	W/P/JAC	N/A	SEE NOTE #8	SEE NOTE #8	W/P/JAC	N/A	SEE NOTE #8	SEE NOTE #8
REFRIG/DISH	2C	12-2	20-SP	SMOKE ALARM	4B	SEE NOTE #8	SEE NOTE #8	FREEZER	N/A	SEE NOTE #8	SEE NOTE #8	FREEZER	N/A	SEE NOTE #8	SEE NOTE #8
				GAS RANGE	18A	14-2	15-SP								

Product Designer: BOWERS, J
Model #: SLC28564A 28' x 56' CRAZY EIGHTS
Date: 6/12/2023
Revision
Drawing #: 38m142
Scale: NTS
Sq. Ft.: 1475

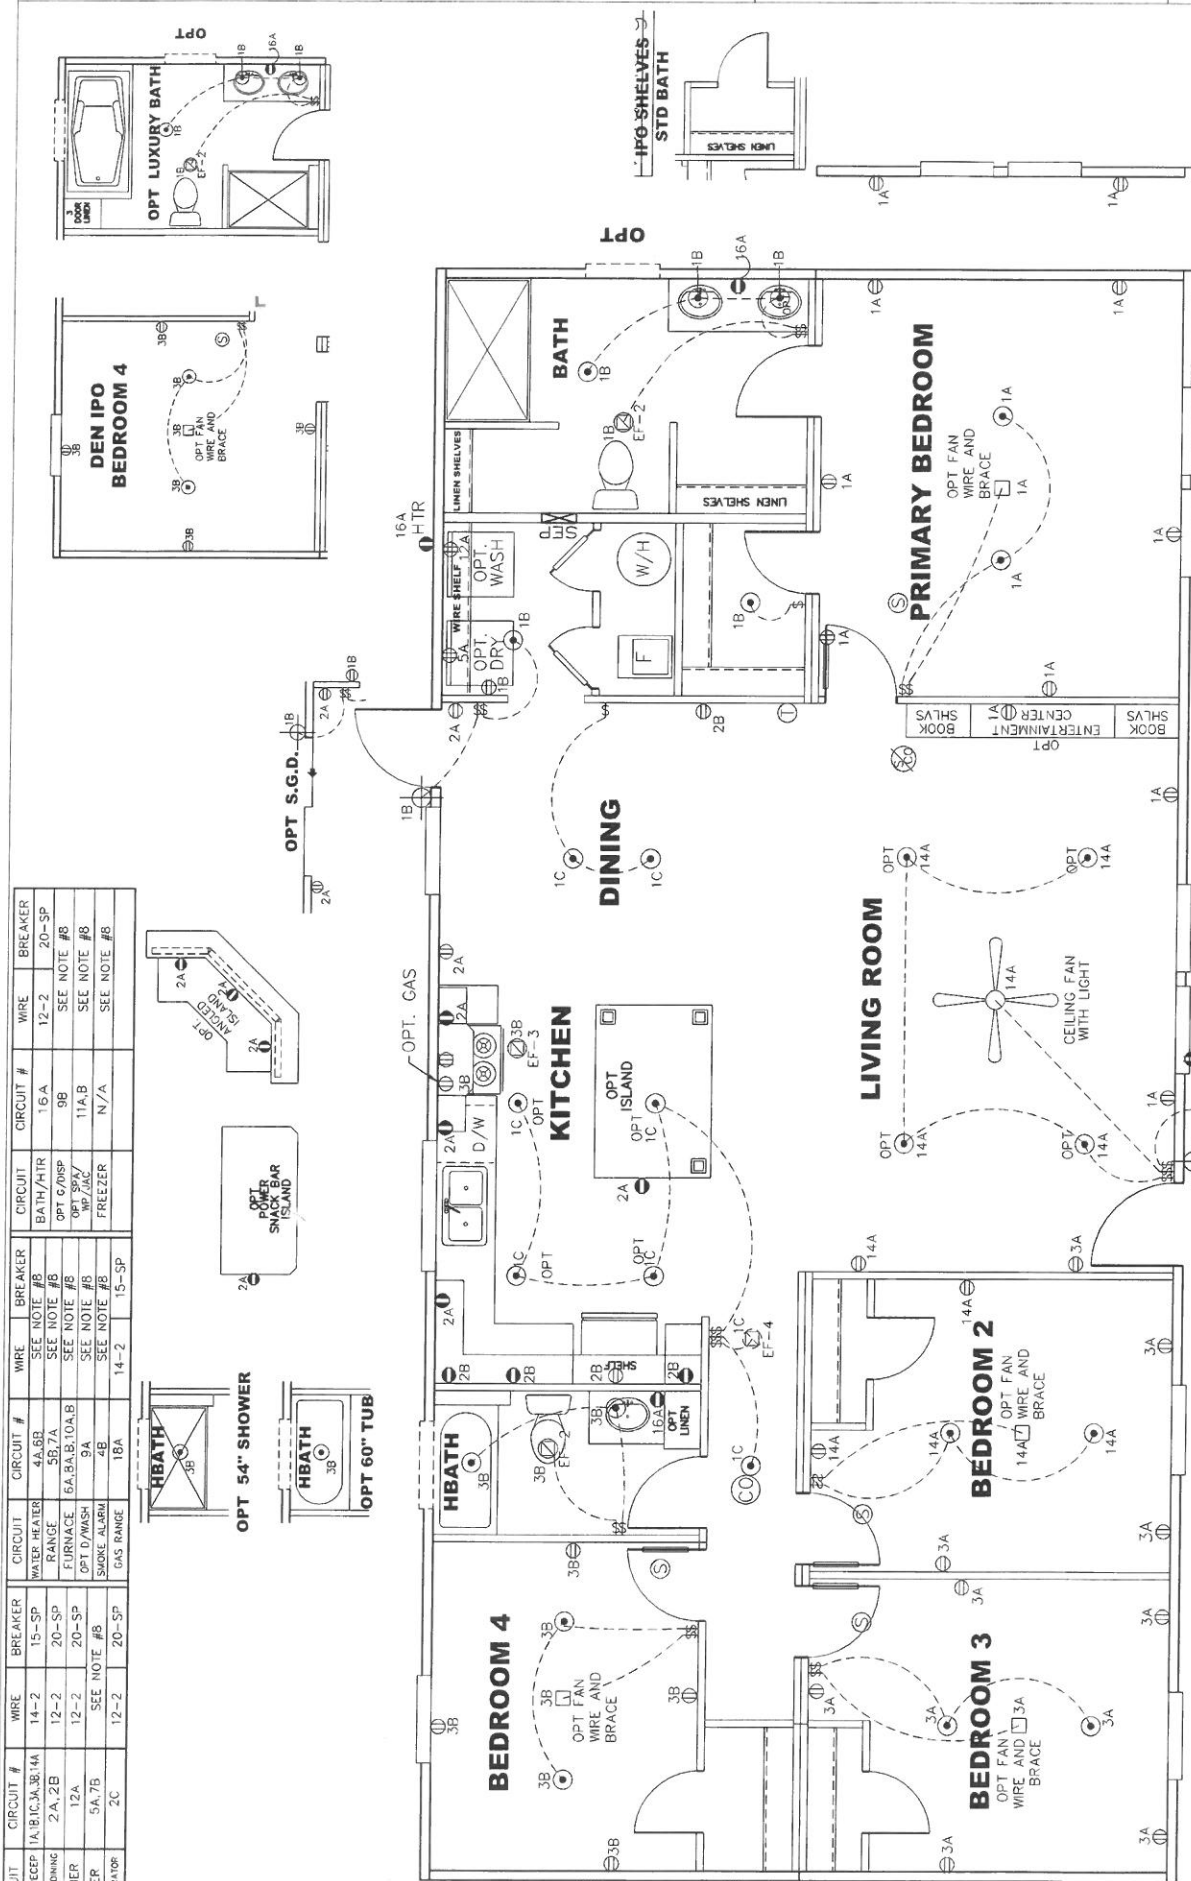


OPT
TRANSOM
WINDOWS

OPT FIREPLACE

NOTES:

- ALL CIRCUITS SHOWN ARE FOR REFERENCE AND MAY BE CHANGED BASED ON OPTIONAL COMPONENTS INSTALLED IN THE HOME.
- REFER TO DAPIA MANUAL FOR SYMBOL CHART.
- EITHER LIGHT OR RECEPTACLE MUST CONNECT TO SWITCH.
- EF-1= 50 CFM EXHAUST FAN REQUIRED FOR THERMAL ZONE III THERMAL ZONES I & II MAY USE FAN OR WINDOW W/1.5 SQ. FT. OPENABLE GLASS.
- EF-2= 50 CFM EXHAUST FAN REQUIRED THERMAL ZONE I, II, AND III.
- EF-3= 100 CFM RANGE EXHAUST FAN, SWITCH AT HOOD.
- EF-4= WHOLE HOUSE VENTILATION REQUIREMENTS PER DAPIA MANUAL.
- REFER TO DAPIA MANUAL OR THE MFG. INSTALLATION INSTRUCTIONS FOR PROPER WIRE SIZE AND BREAKER SIZE FOR SPECIFIC APPLIANCE AND MODEL BEING INSTALLED.
- ALL SMOKE ALARMS TO BE LOCATED ON THE CEILING.
- CARBON MONOXIDE ALARMS ARE ONLY REQUIRED WHEN HOME HAS EITHER FUEL BURNING APPLIANCES, IS GARAGE READY OR IS BASEMENT READY. REFERENCE DAPIA MANUAL FOR ADDITIONAL INFORMATION.
- DIMENSIONS SHOWN ON PRINT ARE APPROXIMATE AND TO BE USED ONLY AS A GUIDELINE.

CMH
MANUFACTURING

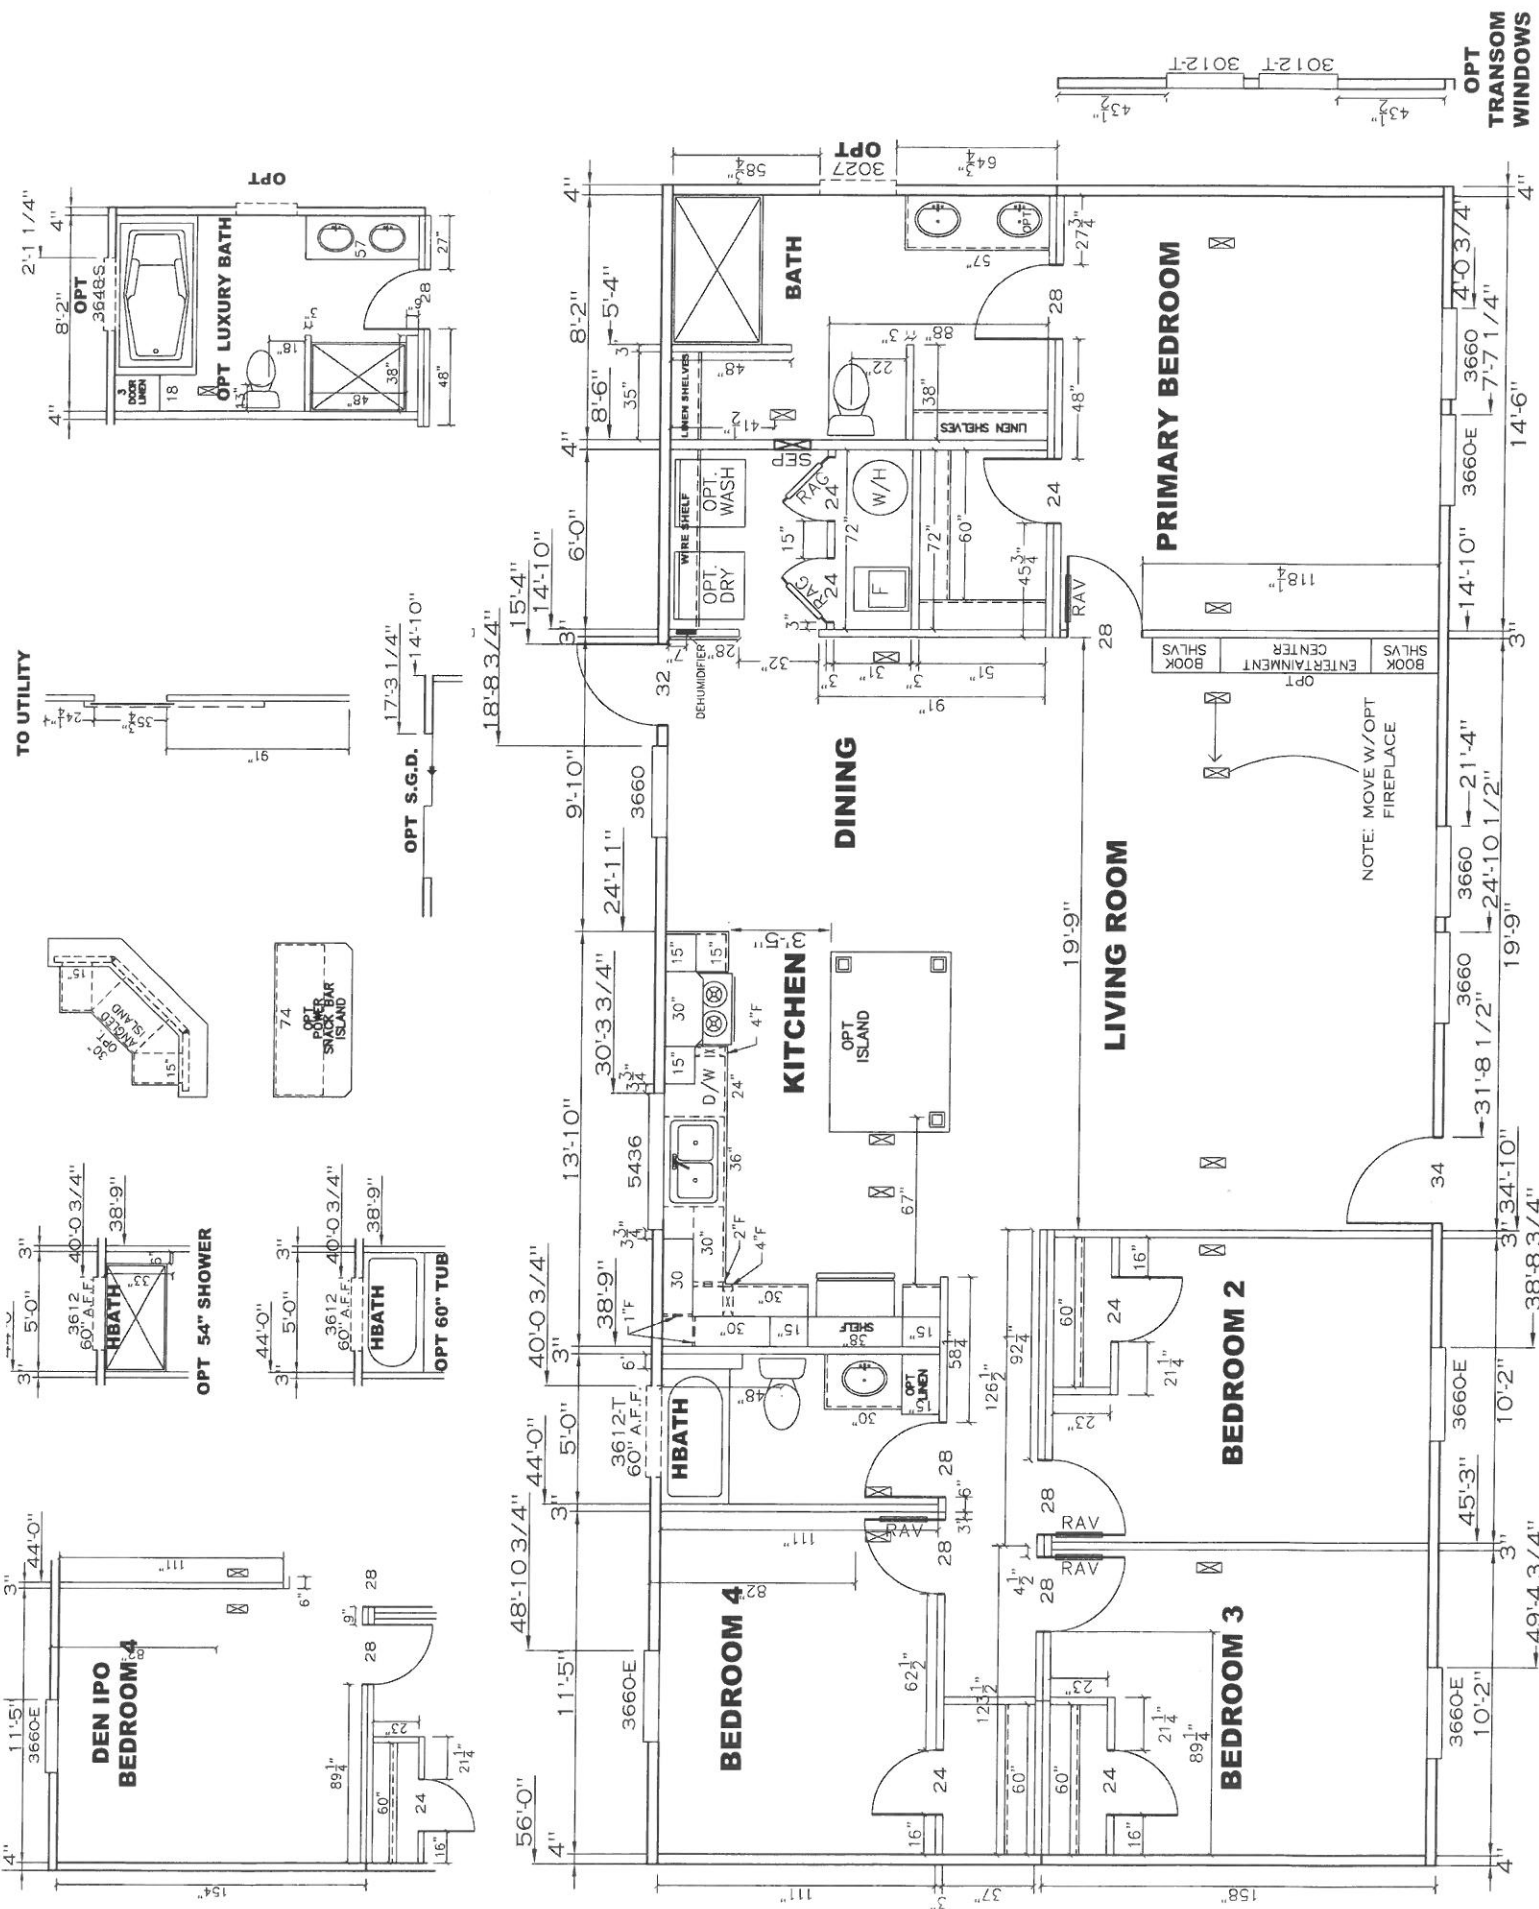

[illegible]

HMC

CHECKED FOR COMPLIANCE BY